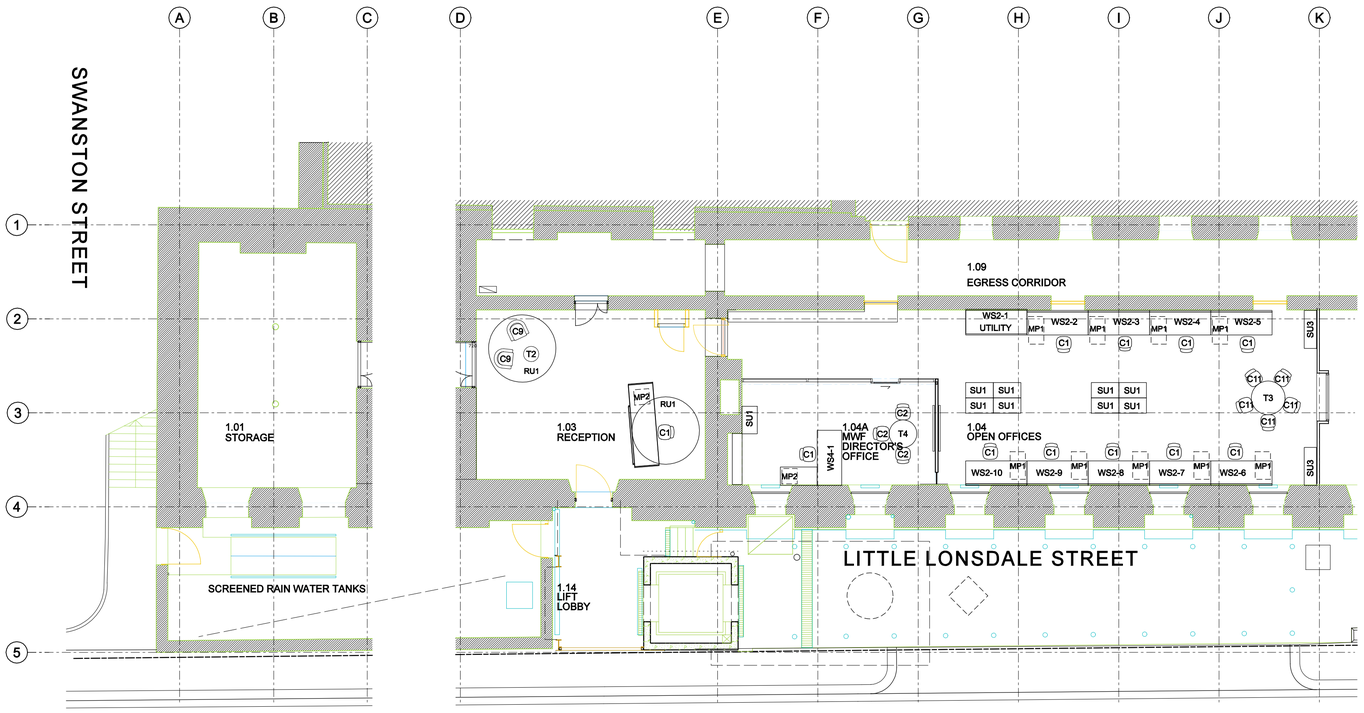

01 - LEVEL ONE
SCALE 1:100

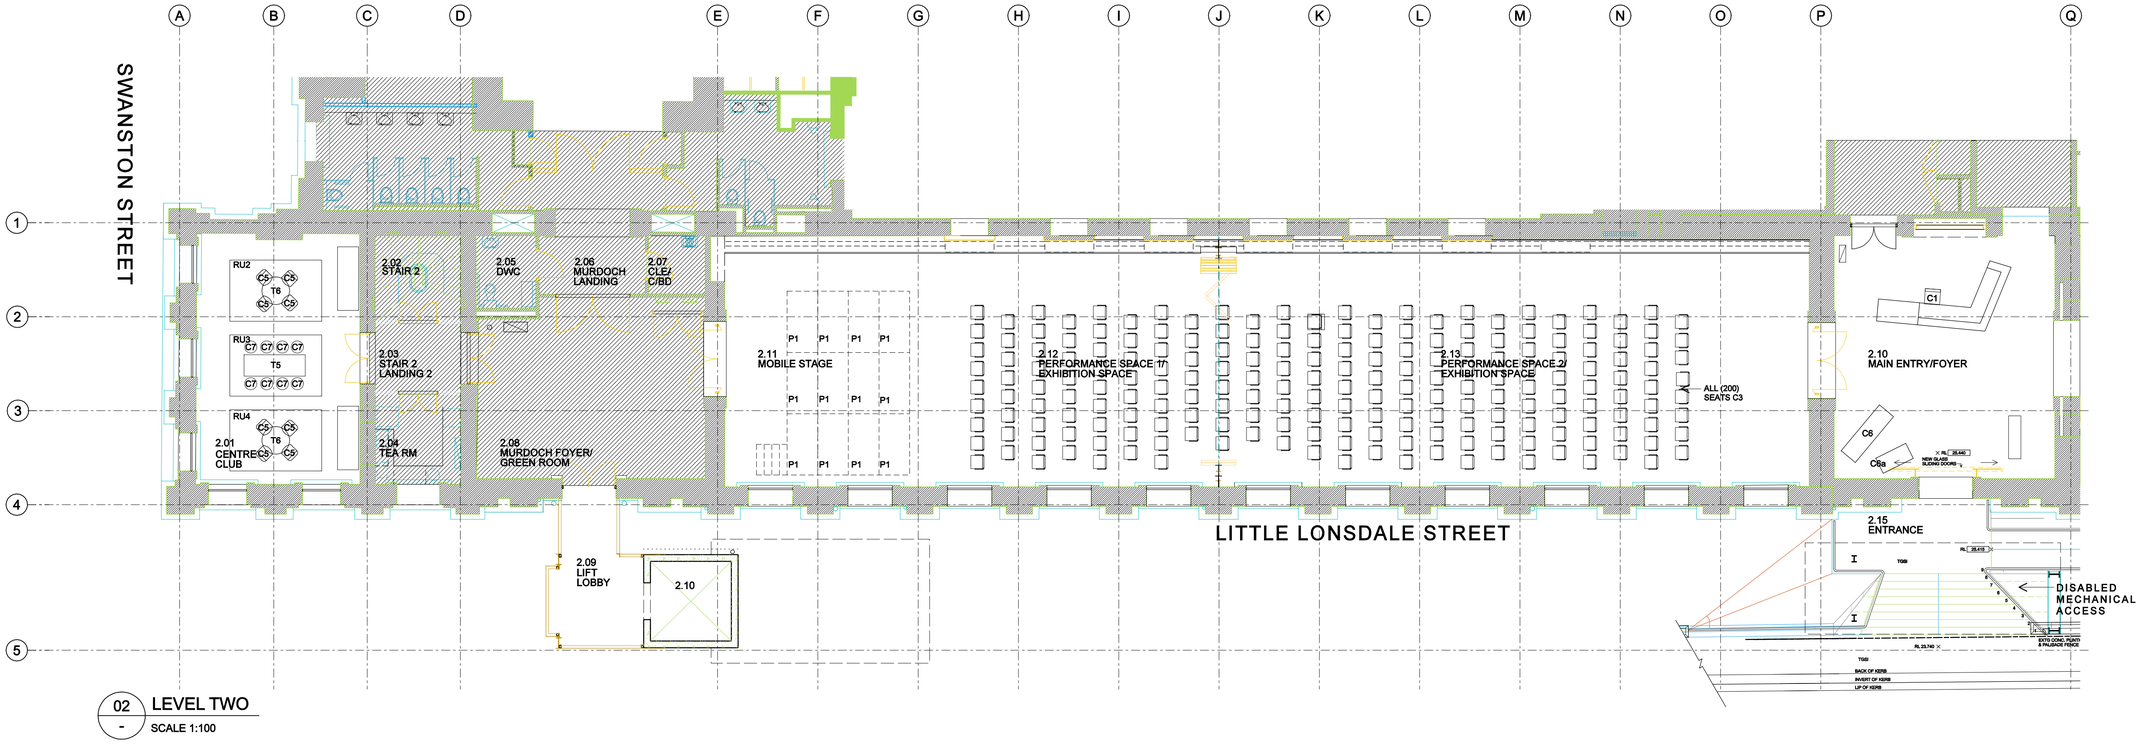

02 - LEVEL TWO
SCALE 1:100

FOR TENDER PURPOSES ONLY
NOT TO BE USED FOR CONSTRUCTION

Furniture & Workstation Legend

WS1	Workstation Type 1
WS2	Workstation Type 2
WS3	Workstation Type 3
WS4	Workstation Type 4
WS5	Workstation Type 5
MP1	Mobile Pedestal Type 1
MP2	Mobile Pedestal Type 2
C1	Task Chair
C2	Office Visitors Chair
C3	Stacking Chair
C4	Boardroom Chair
C5	Lounge Chair Type 1
C6	Lounge Chair Type 2
C6A	Lounge Chair Type 3
C7	Stool Type 1
C8	Stool Type 2
C9	Lounge Chair Type 4
C10	Stool Type 3
C11	Meeting Chair
T1	Boardroom Folding Tables
T2	Coffee Table Type1
T3	Meeting Table
T4	Office Meeting Table
T5	Bar Table
T6	Coffee Table Type2
T7	Meeting Table Type2
T8	Meeting Table Type3
P1	Platform
ST	Stair
CD1	Credenza
SU1	Storage Unit Type1
SU2	Storage Unit Type2
SU3	Storage Unit Type3
RU1	Rug Type1
RU2	Rug Type2
RU3	Rug Type3
RU4	Rug Type4
J1-J20	Joinery Units 1-20

Rev.	Date	Revision	Prep'd

GENERAL NOTES

1. ALL DRAWINGS ARE TO BE READ WITH OTHER CONTRACT DOCUMENTS INCLUDING SPECIFICATIONS, SCHEDULES, BASE BUILDING DOCUMENTS, STRUCTURAL AND SERVICES DOCUMENTATION.
2. THIS IS NOT AN AS-BUILT DRAWING, AND MAY INCLUDE INACCURACY.
 - PARTIES REQUIRING HIGH LEVELS OF ACCURACY MUST EMPLOY A REGISTERED SURVEYOR TO MEASURE EXISTING.
 - CONTRACTOR MUST VERIFY ALL DIMENSIONS ON SITE PRIOR TO COMMENCING WORK OR SHOP DRAWINGS.
 - OMISSIONS AND DISCREPENCIES MUST BE REPORTED TO ARCHITECT IMMEDIATELY.
3. PRIOR TO COMMENCING DEMOLITION ENSURE ALL POWER IS ISOLATED AND CHECK AGAIN.
4. ALL GLAZING TO CONFORM TO AS1288 - 2006
5. ALL LIGHT TIMBER FRAMING TO CONFORM TO AS 1684.1 - 1999
6. NOM. INDICATES A NOMINAL DIMENSION TO BE CHECKED ON SITE.

PROJECT MANAGER
MONTLAUR PROJECT SERVICES
LEVEL 1, 1 ALBERT STREET RICHMOND VIC 3121
T +61 3 9421 1900 F +61 3 9421 3600
E will@montlaur.com.au

CLIENT
ARTS VICTORIA
T +61 3 9954 5062 E stuart.koop@dpc.vic.gov.au

CLIENT
STATE LIBRARY OF VICTORIA
328 SWANSTON STREET MELBOURNE VIC 3000
T +61 3 8664 7293 E ghallawell@slv.vic.gov.au

peckvonhartel pvh
267 Collins Street
Melbourne Victoria 3000
T +61 3 9934 7333
F +61 3 9934 7300
E melbourne@pvh.com.au

CENTRE FOR BOOKS, WRITING & IDEAS

STATE LIBRARY OF VICTORIA

FURNITURE LAYOUT PLAN LEVEL ONE AND TWO

Drawn	PH
Approved	pvh
Creation date	20.06.2008
Plot date	12/09/2008
Scale	1:100 @ A1

Project	Drawing	Rev
2995	WD500	-

FIGURED DIMENSIONS SHALL TAKE PRECEDENCE OVER SCALE. CONTRACTORS MUST VERIFY ALL DIMENSIONS ON JOB BEFORE COMMENCING ANY WORK OR SHOP DRAWINGS. ALL OMISSIONS AND DISCREPANCIES TO BE REPORTED TO peckvonhartel IMMEDIATELY. THIS DRAWING IS PROTECTED BY COPYRIGHT.